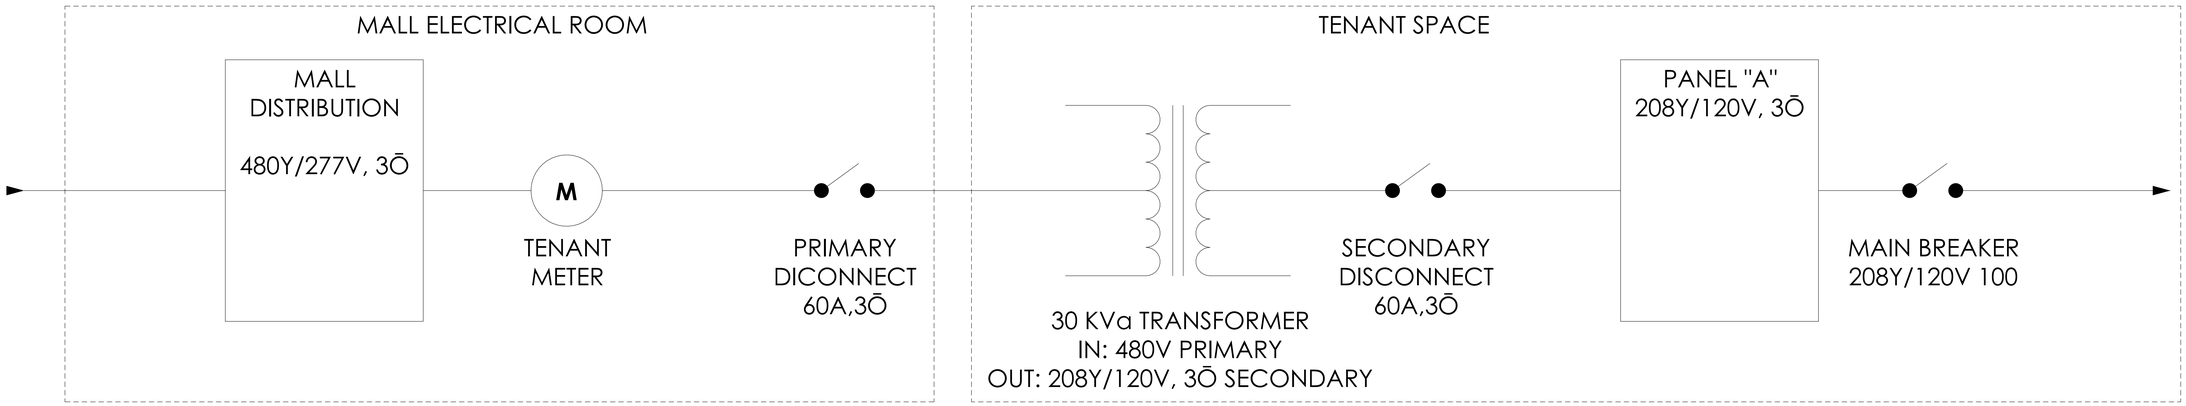

1 **ELECTRICAL DIAGRAM**
12" = 1'-0"

EXISTING CONDITIONS SHOWN ARE BASED ON FIELD OBSERVATION AND AVAILABLE SCAN DATA AND ARE PROVIDED FOR REFERENCE ONLY.
ACTUAL FIELD CONDITIONS SHALL GOVERN. CONTRACTOR SHALL FIELD VERIFY ALL EXISTING CONDITIONS AND NOTIFY DESIGN TEAM OF ANY DISCREPANCIES PRIOR TO PROCUREMENT, FABRICATION, OR INSTALLATION.

PreCon Media
www.preconmedia.com

KING OF PRUSSIA

160 N Gulph Rd
Suite 1348
King of Prussia, PA 19406
United States

PROJECT NO. 2501

03.10.2026

REVISIONS

PROJECT NORTH

SCALE 12" = 1'-0"

ELECTRICAL DIAGRAM

E102

DRAWN: TAK CHECKED: PJV

SHEET NO. ©2025