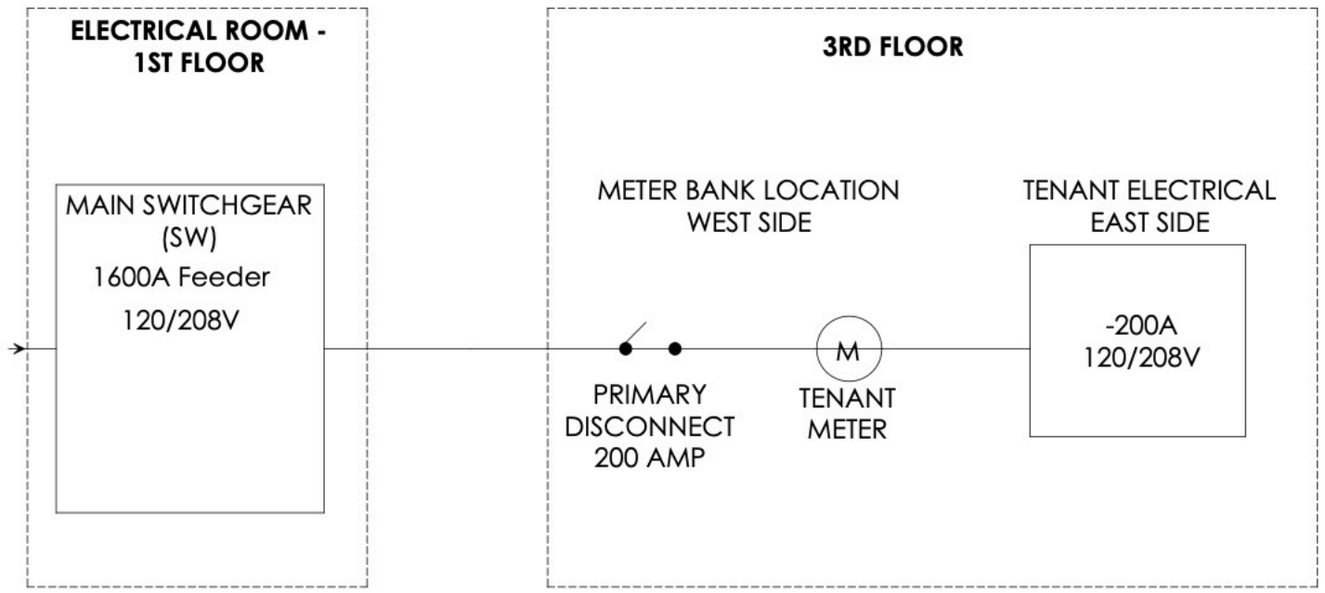

ELECTRICAL EQUIPMENT DATA (VISUAL INSPECTION)

SWITCHGEAR - 1ST FLOOR ELECTRICAL ROOM
- **MANUFACTURER:** CHICAGO SWITCHBOARD CO., INC.
- **LOCATION:** CHICAGO, ILLINOIS
- **RATING:** 1600 AMPS
- **VOLTAGE:** 120/208V, 3 PHASE
- **TYPE:** DEAD FRONT SWITCHBOARD
- **OVERCURRENT PROTECTION:** FUSED SWITCHES (CLASS 'R' FUSES)
- **NOTES:** MULTIPLE SERVICE DISCONNECT SECTIONS OBSERVED

METER - 3RD FLOOR (WEST SIDE)
- **TYPE:** UTILITY METER (SOCKET-MOUNTED)
- **LOCATION:** ADJACENT TO SWITCHGEAR / METER BANK
- **NOTES:** EXACT UTILITY SPECIFICATIONS NOT VERIFIED

SUBPANEL - 3RD FLOOR (EAST SIDE)
- **Panel ID:** PP-1
- **Rating:** 200 Amps
- **Voltage:** 120/208V

*ALL INFORMATION BASED ON VISUAL INSPECTION OF ACCESSIBLE EQUIPMENT. NAMEPLATE DATA MAY BE PARTIALLY OBSCURED OR INCOMPLETE.

PreCon Media
WWW.preconmedia.com

12W MAPLE STREET

12 W Maple St
Illinois
60610
United States

PROJECT NO. Project Number

21.04.2026

REVISIONS

PROJECT NORTH

SCALE As Indicated

ELECTRICAL DIAGRAM

E100

DRAWN: TAK CHECKED: PIV

SHEET NO © 2026